



Model: S-HIP-2430-4-MG-10042
Project Name: _____
Location: _____

Drawing List	
Sheet #	Sheet Name
CS	Cover Sheet
1	Rendering
2	Architectural Views
3	Framing Plans
4	Column Layout
5	Roofing Details



NOT FOR CONSTRUCTION!

These drawings are for preliminary use only.

Final dimensions, member sizes, and number of structural members will change based on site specific design requirements.



NOT FOR CONSTRUCTION!

These drawings are for preliminary use only.




Final dimensions, member sizes, and number of structural members will change based on site specific design requirements.



Legend Structures, LLC
5500 Military Trail, Ste 22, #281
Jupiter, FL 33458
sales@legendstructures.com

SHEET:

1

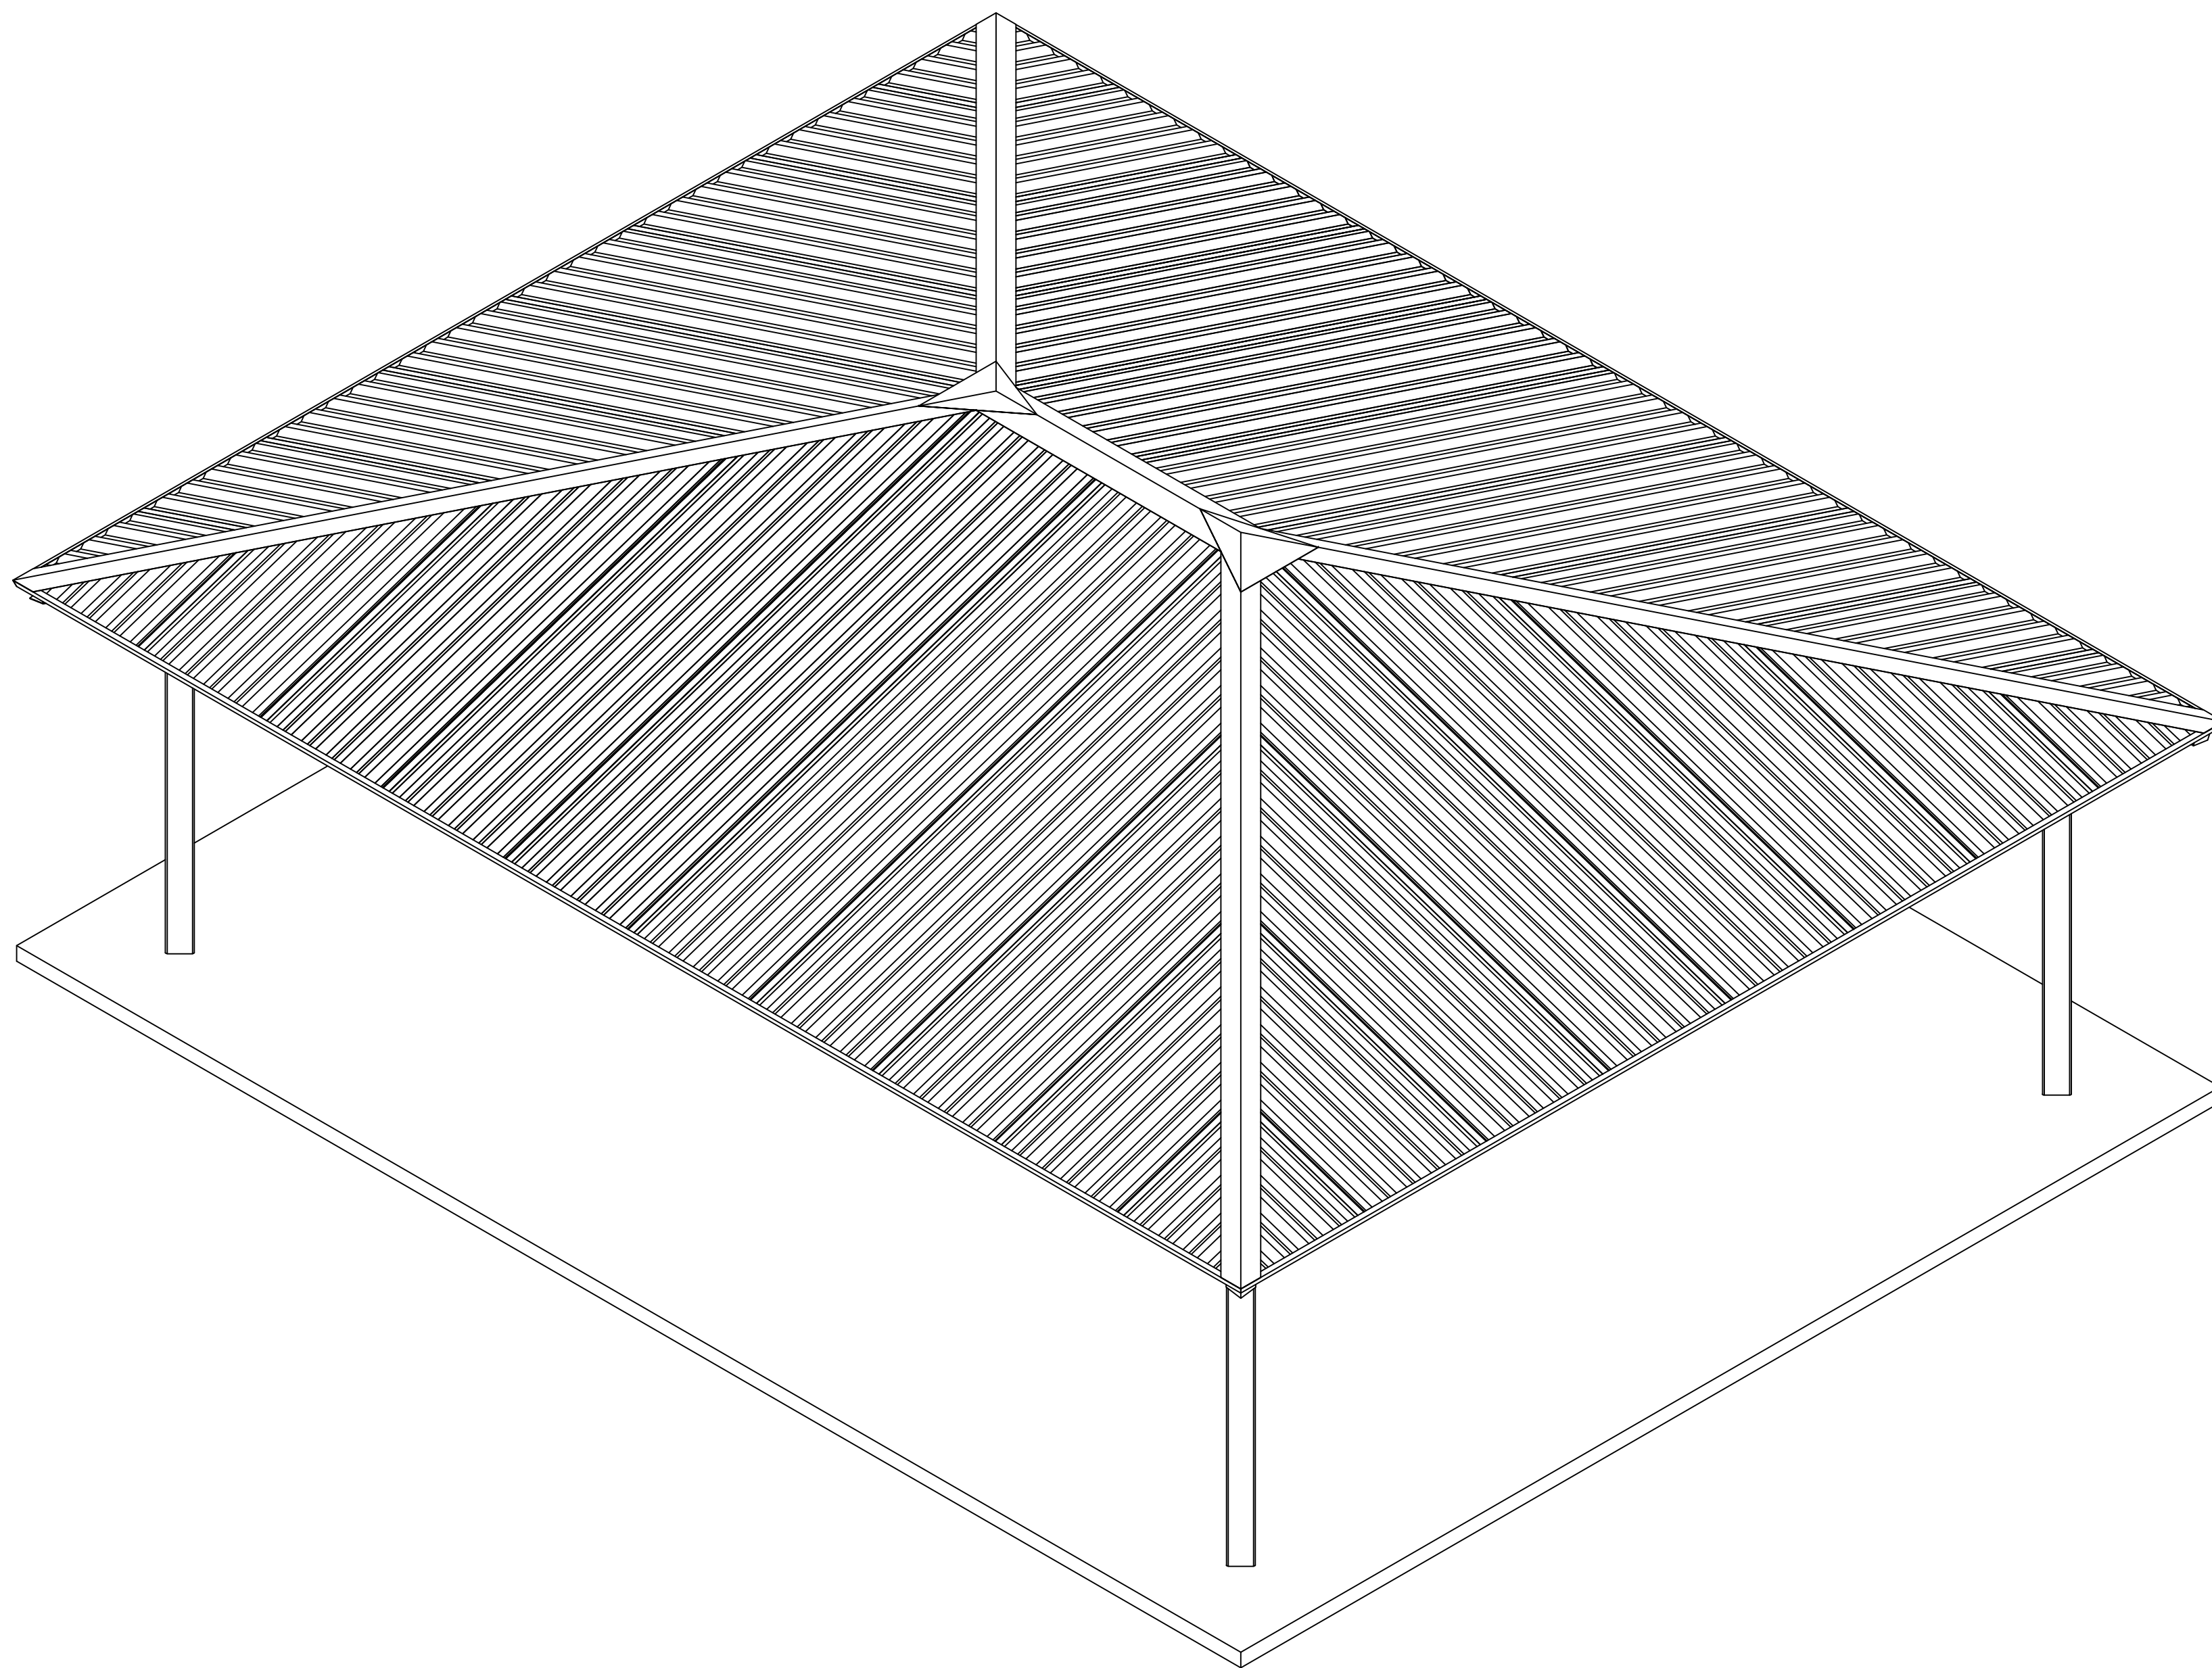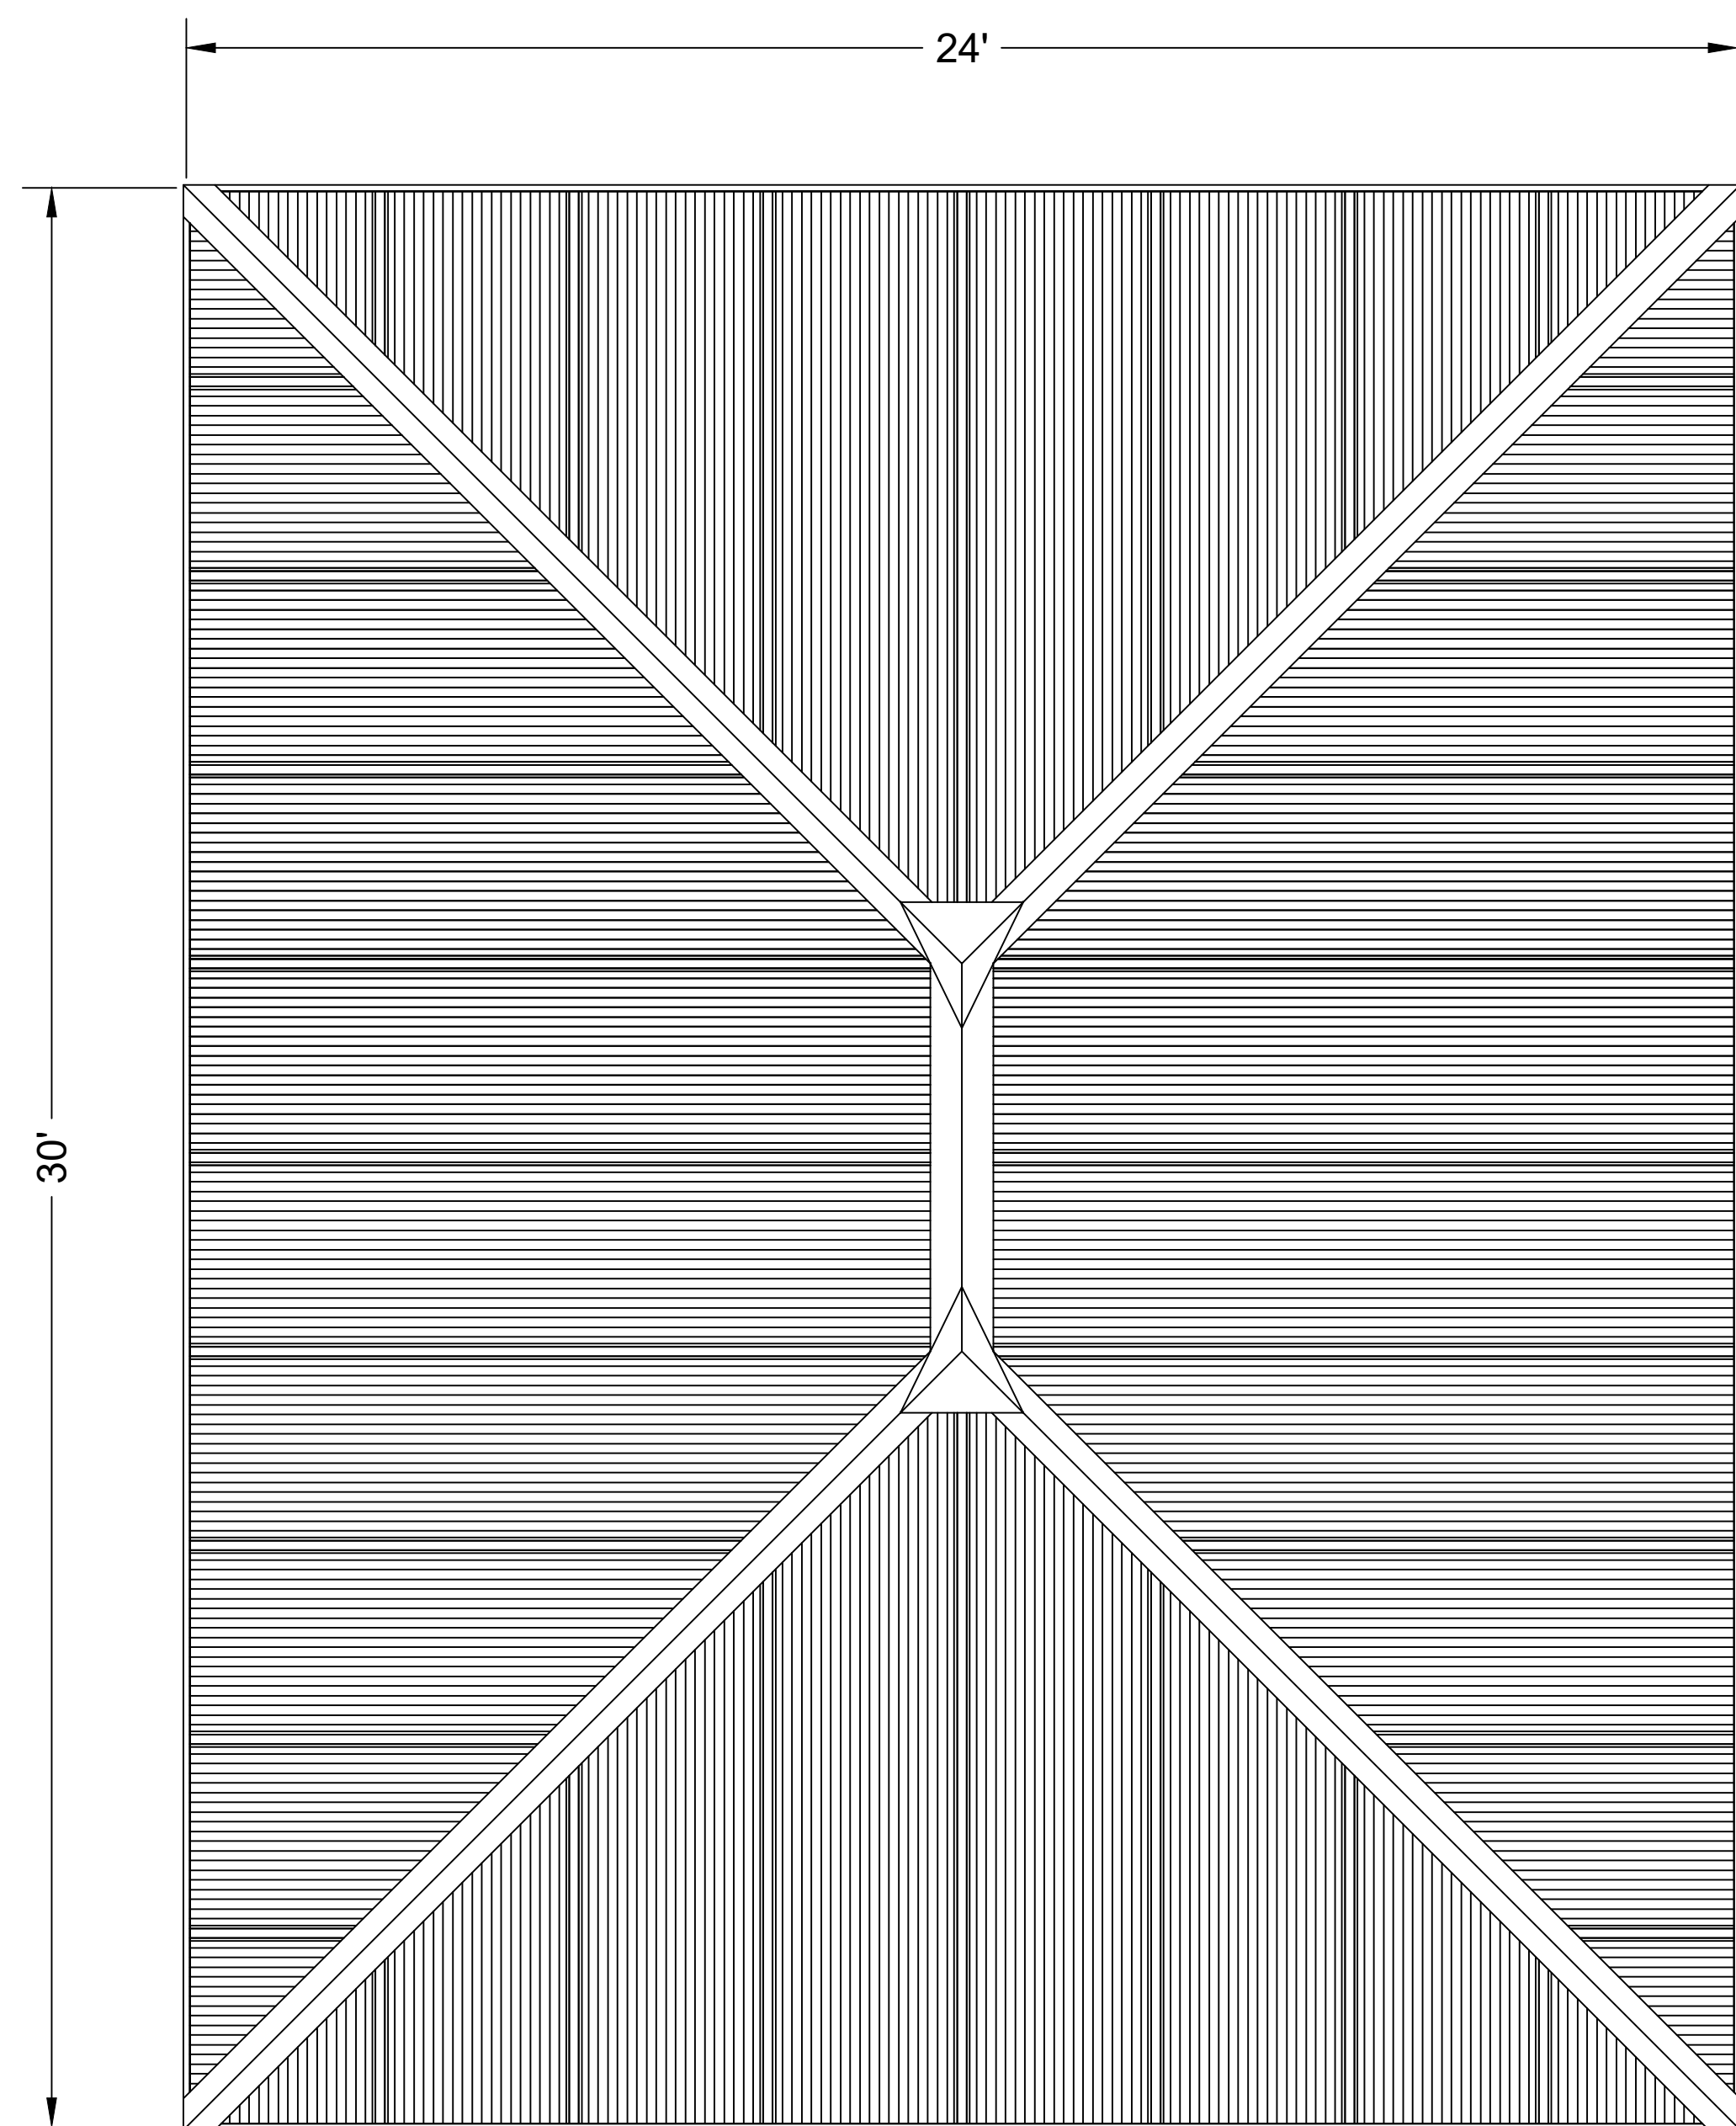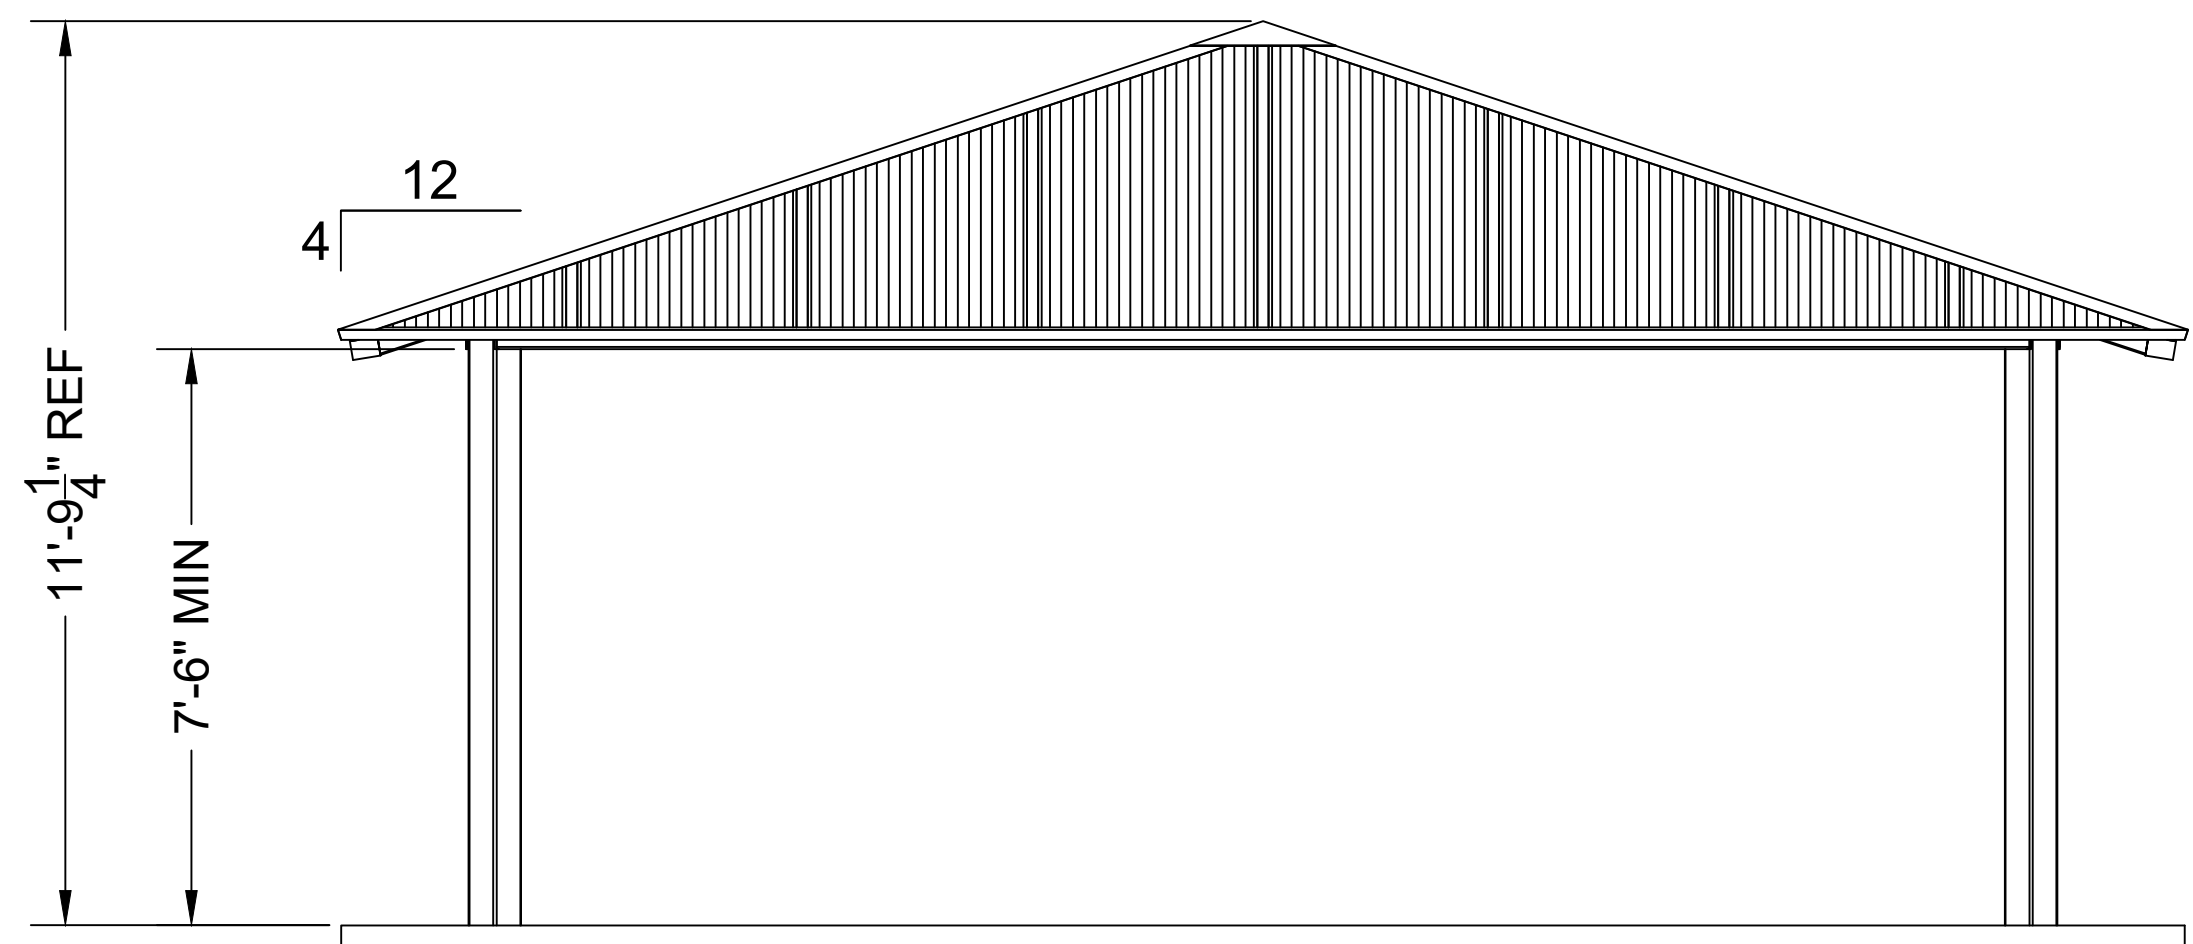

NOT FOR CONSTRUCTION!

These drawings are for preliminary use only.




Final dimensions, member sizes, and number of structural members will change based on site specific design requirements.



Legend Structures, LLC
5500 Military Trail, Ste 22, #281
Jupiter, FL 33458
sales@legendstructures.com

SHEET:

2

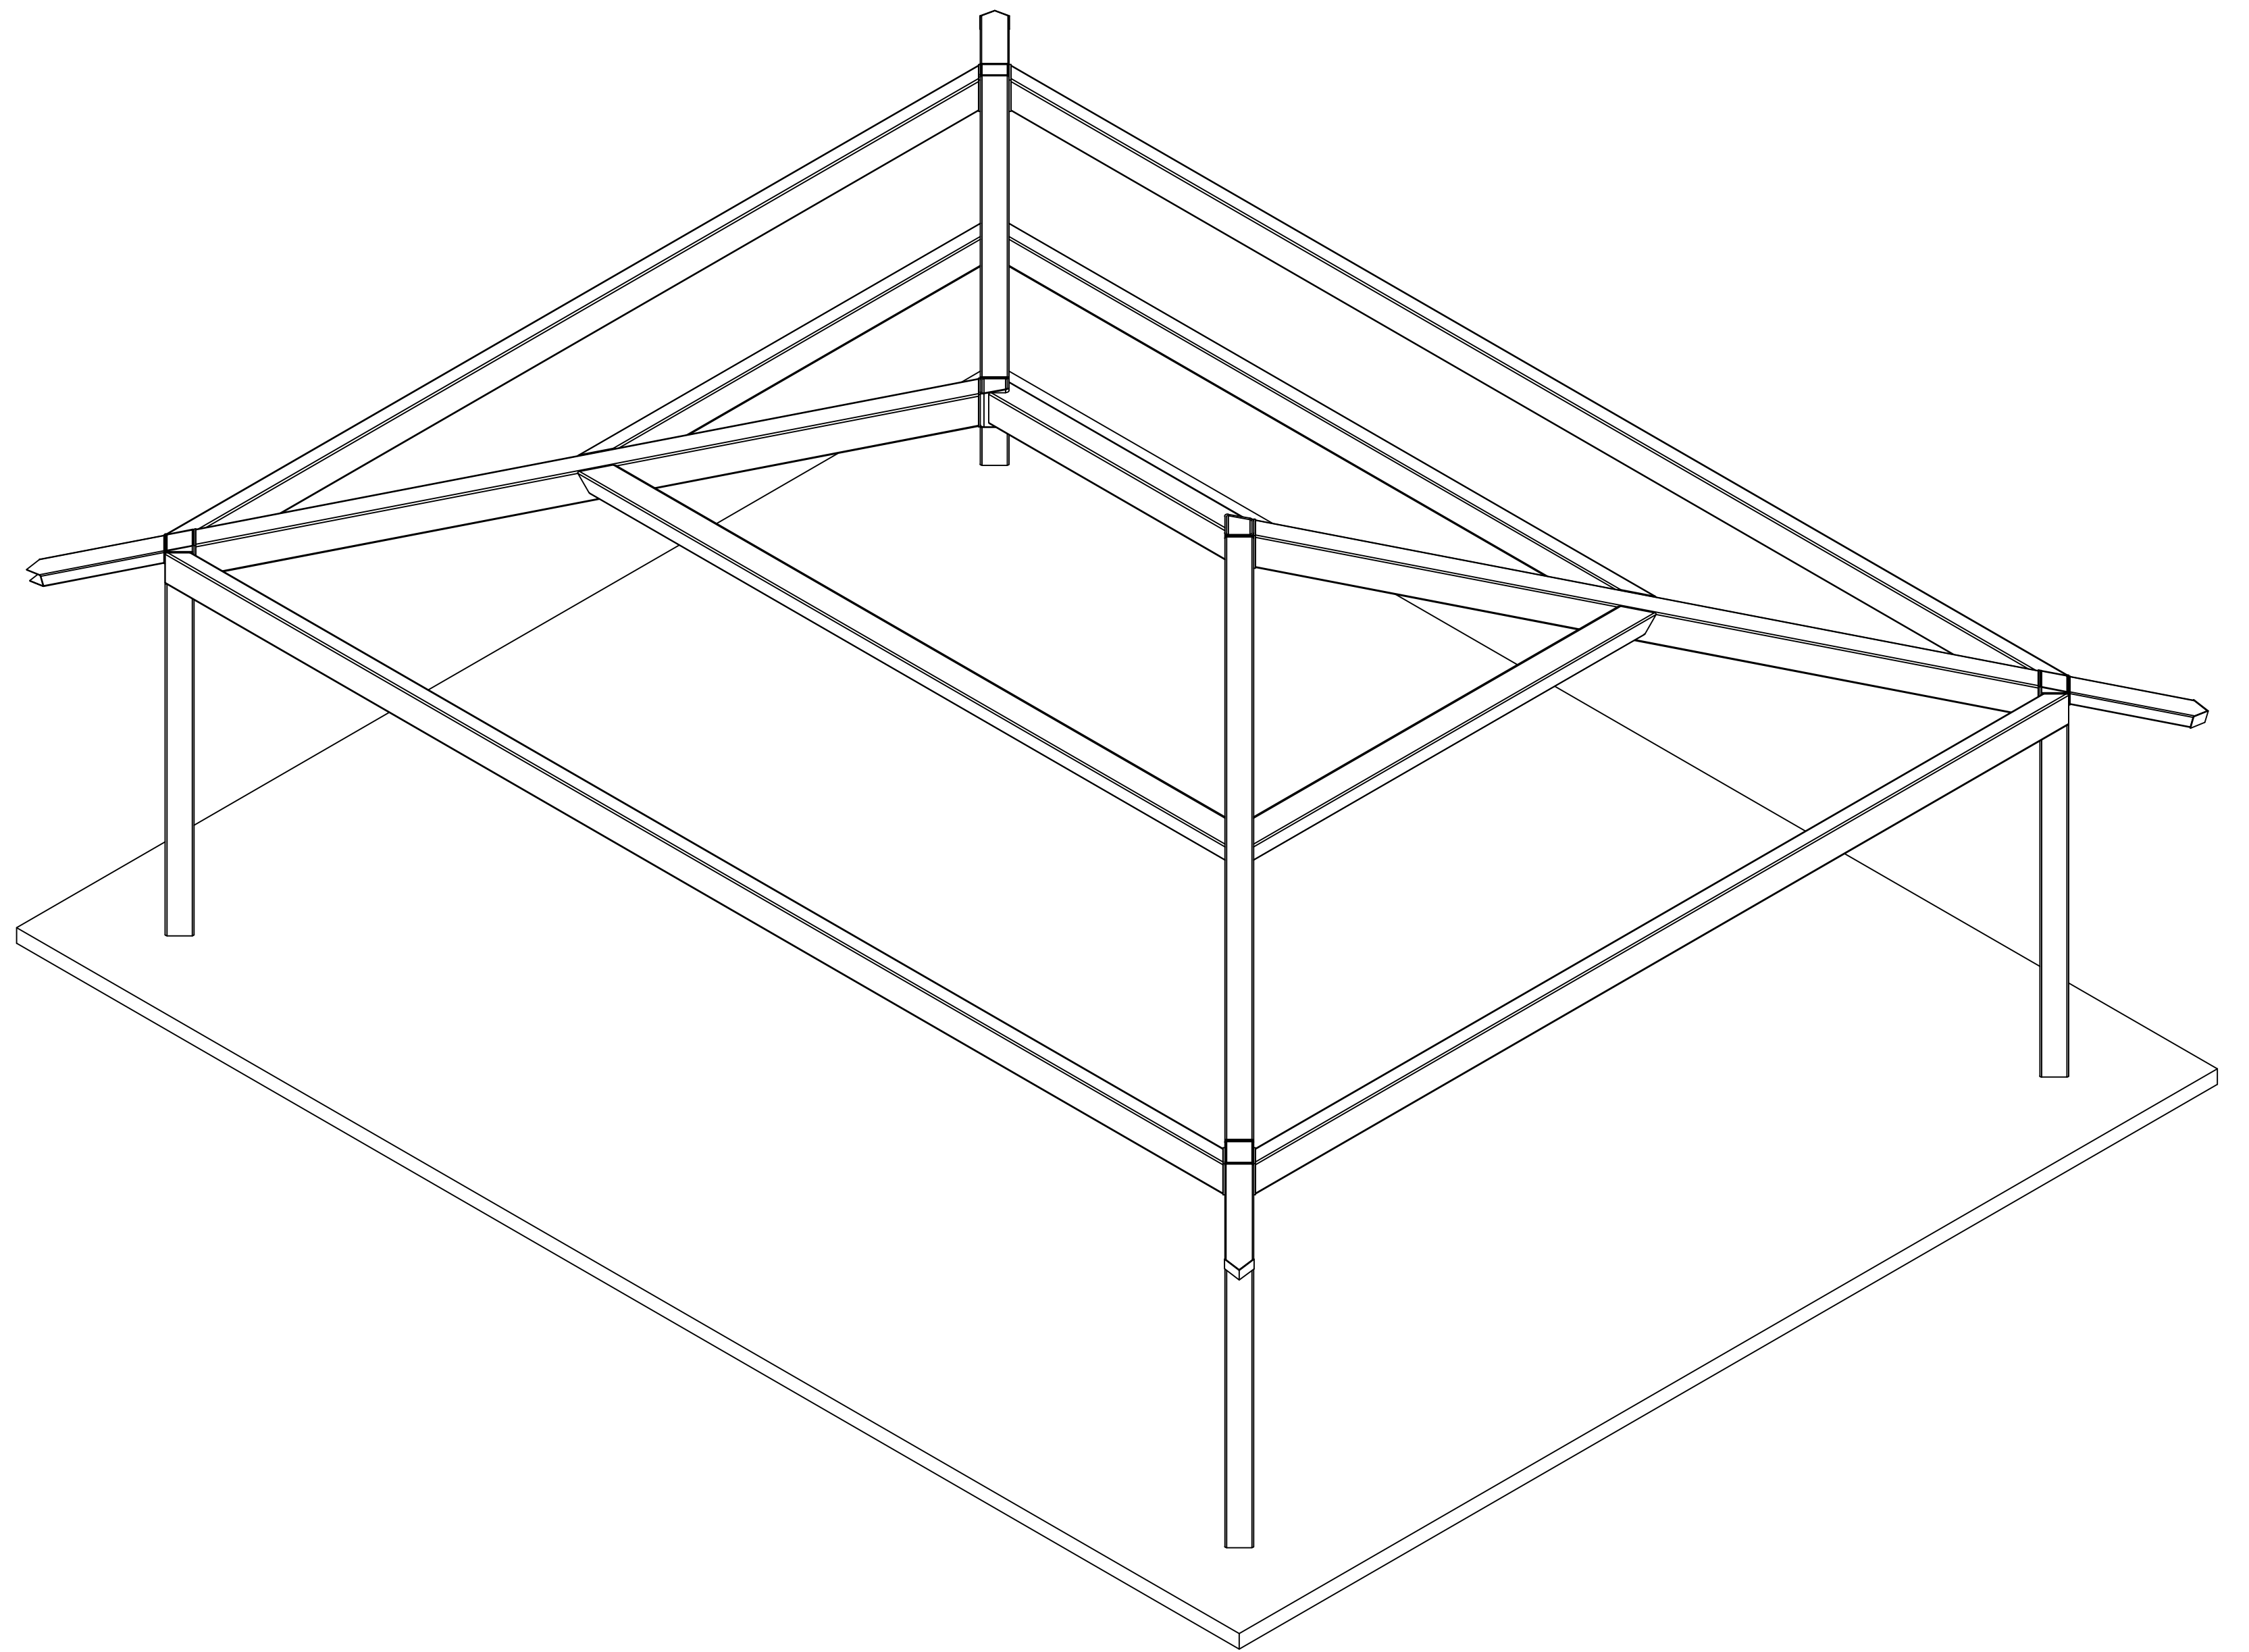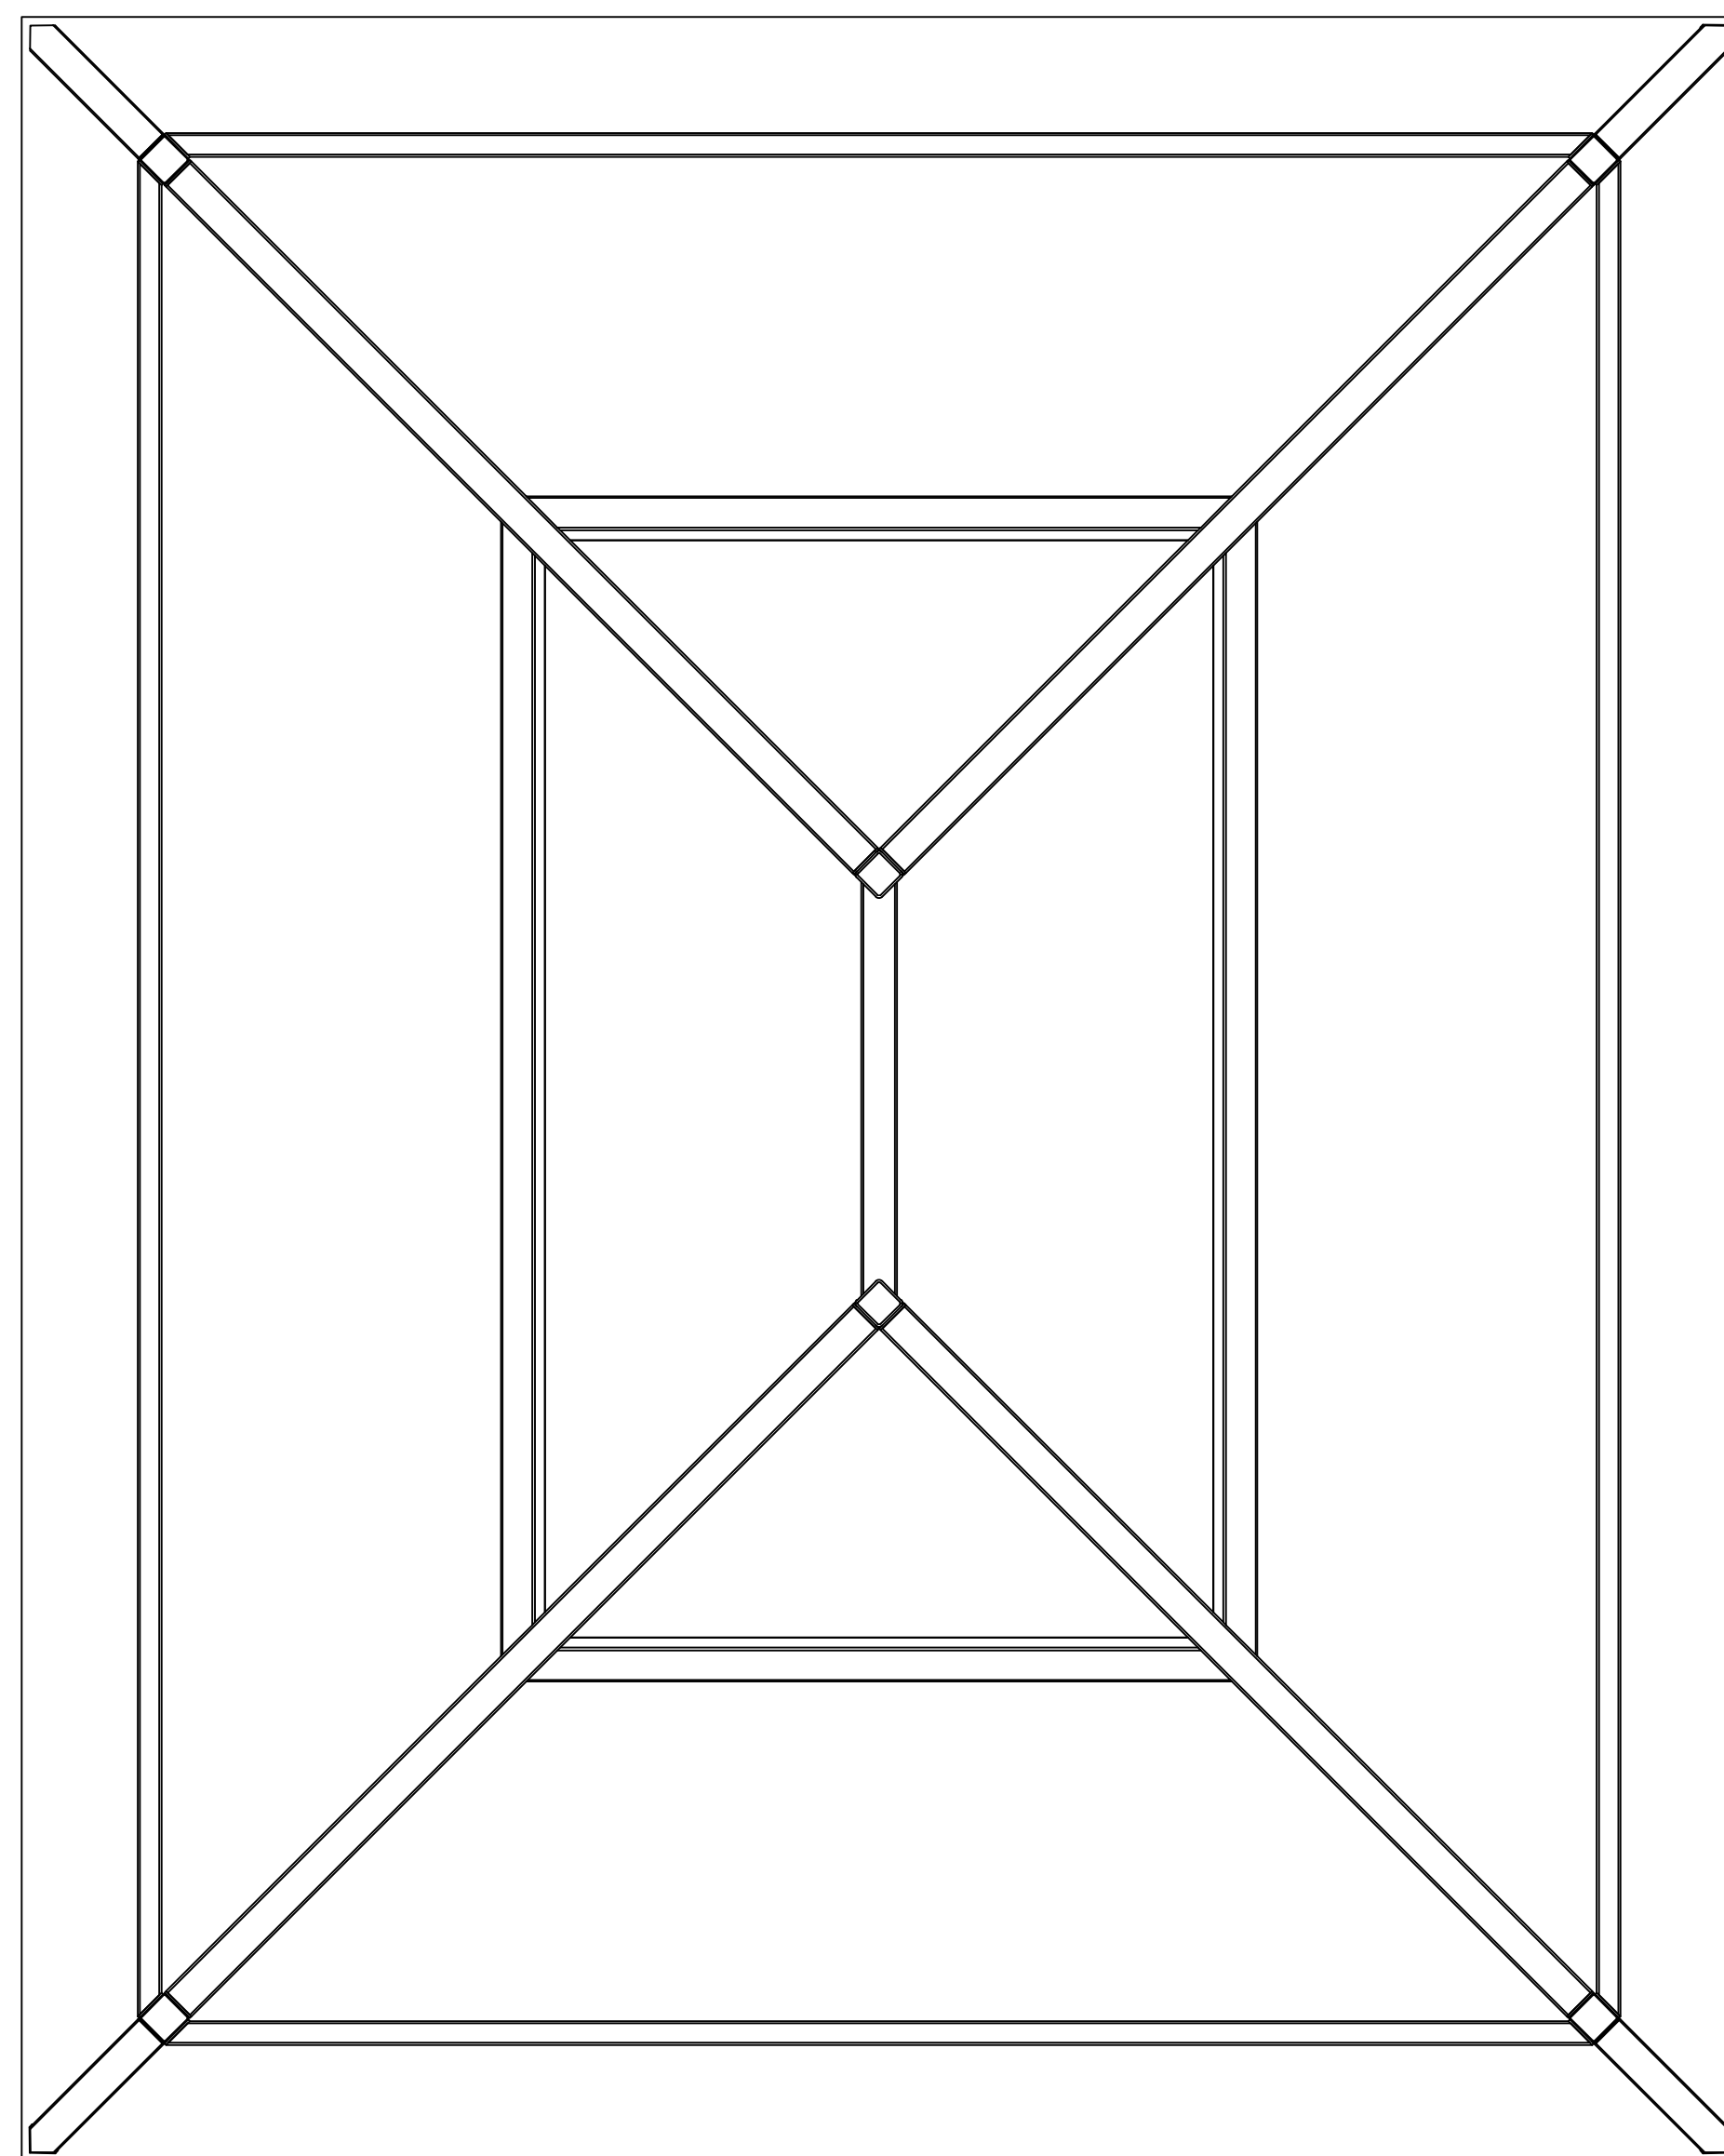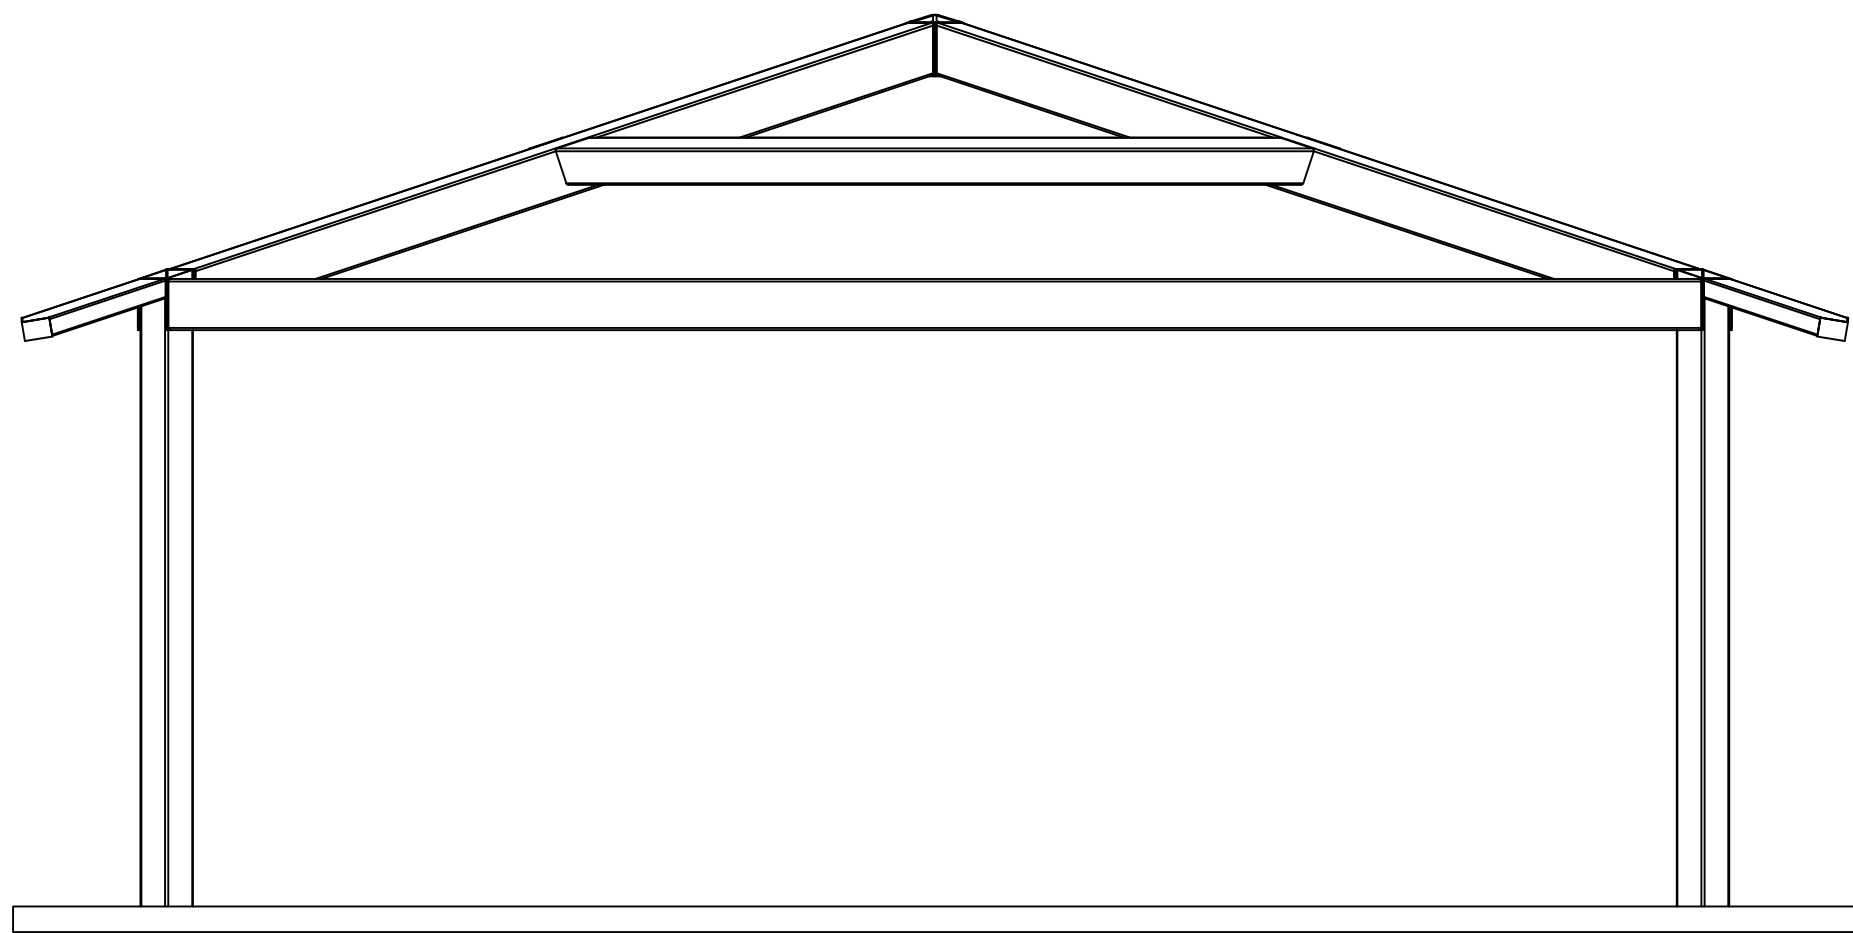

NOT FOR CONSTRUCTION!

These drawings are for preliminary use only.



Final dimensions, member sizes, and number of structural members will change based on site specific design requirements.




Legend Structures, LLC
5500 Military Trail, Ste 22, #281
Jupiter, FL 33458
sales@legendstructures.com

SHEET:

3

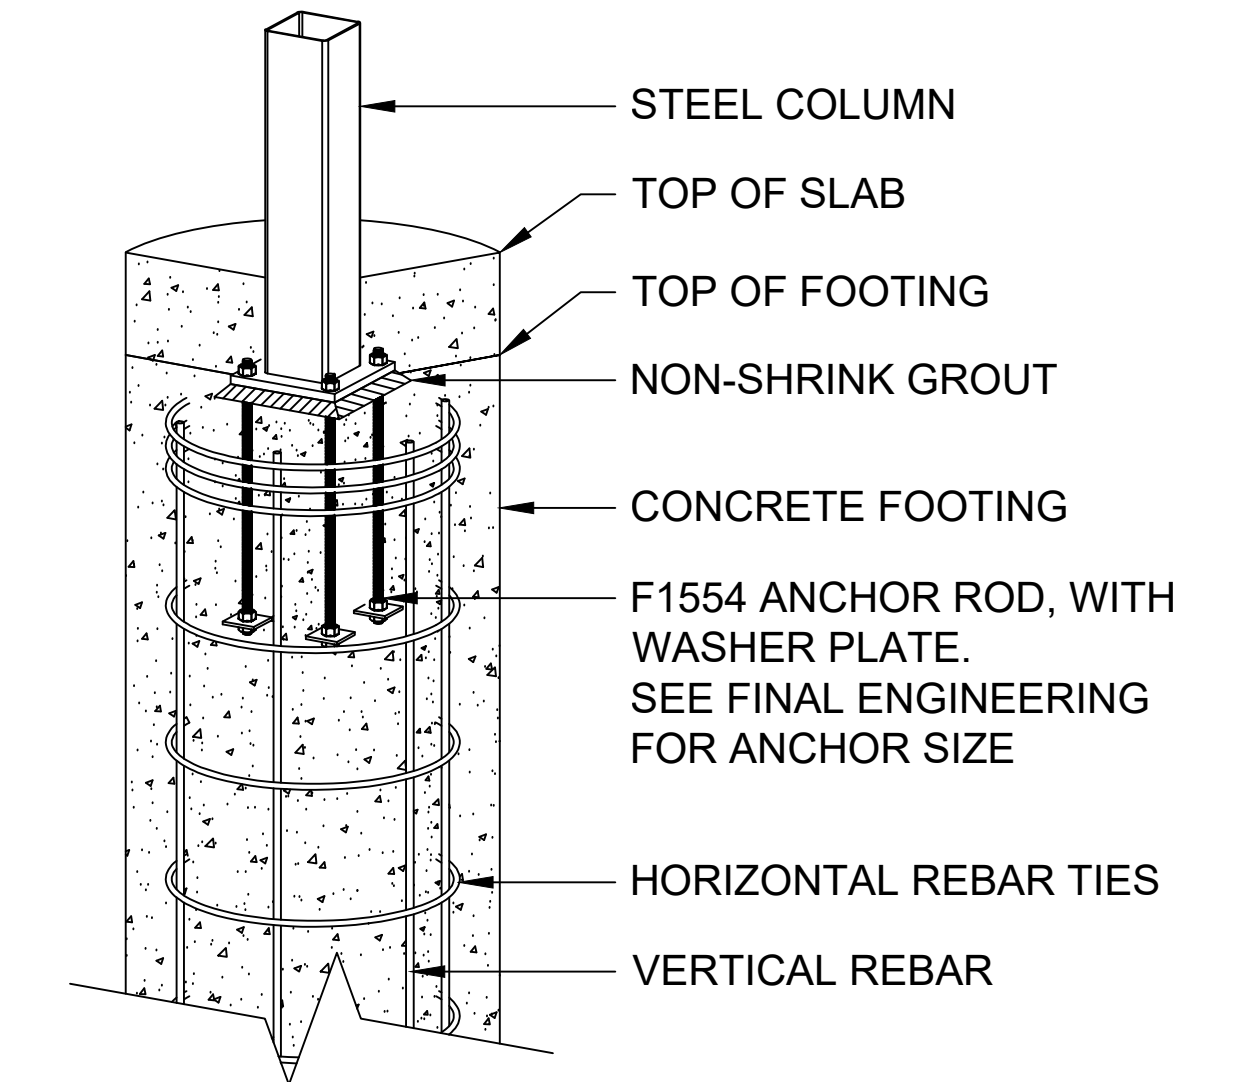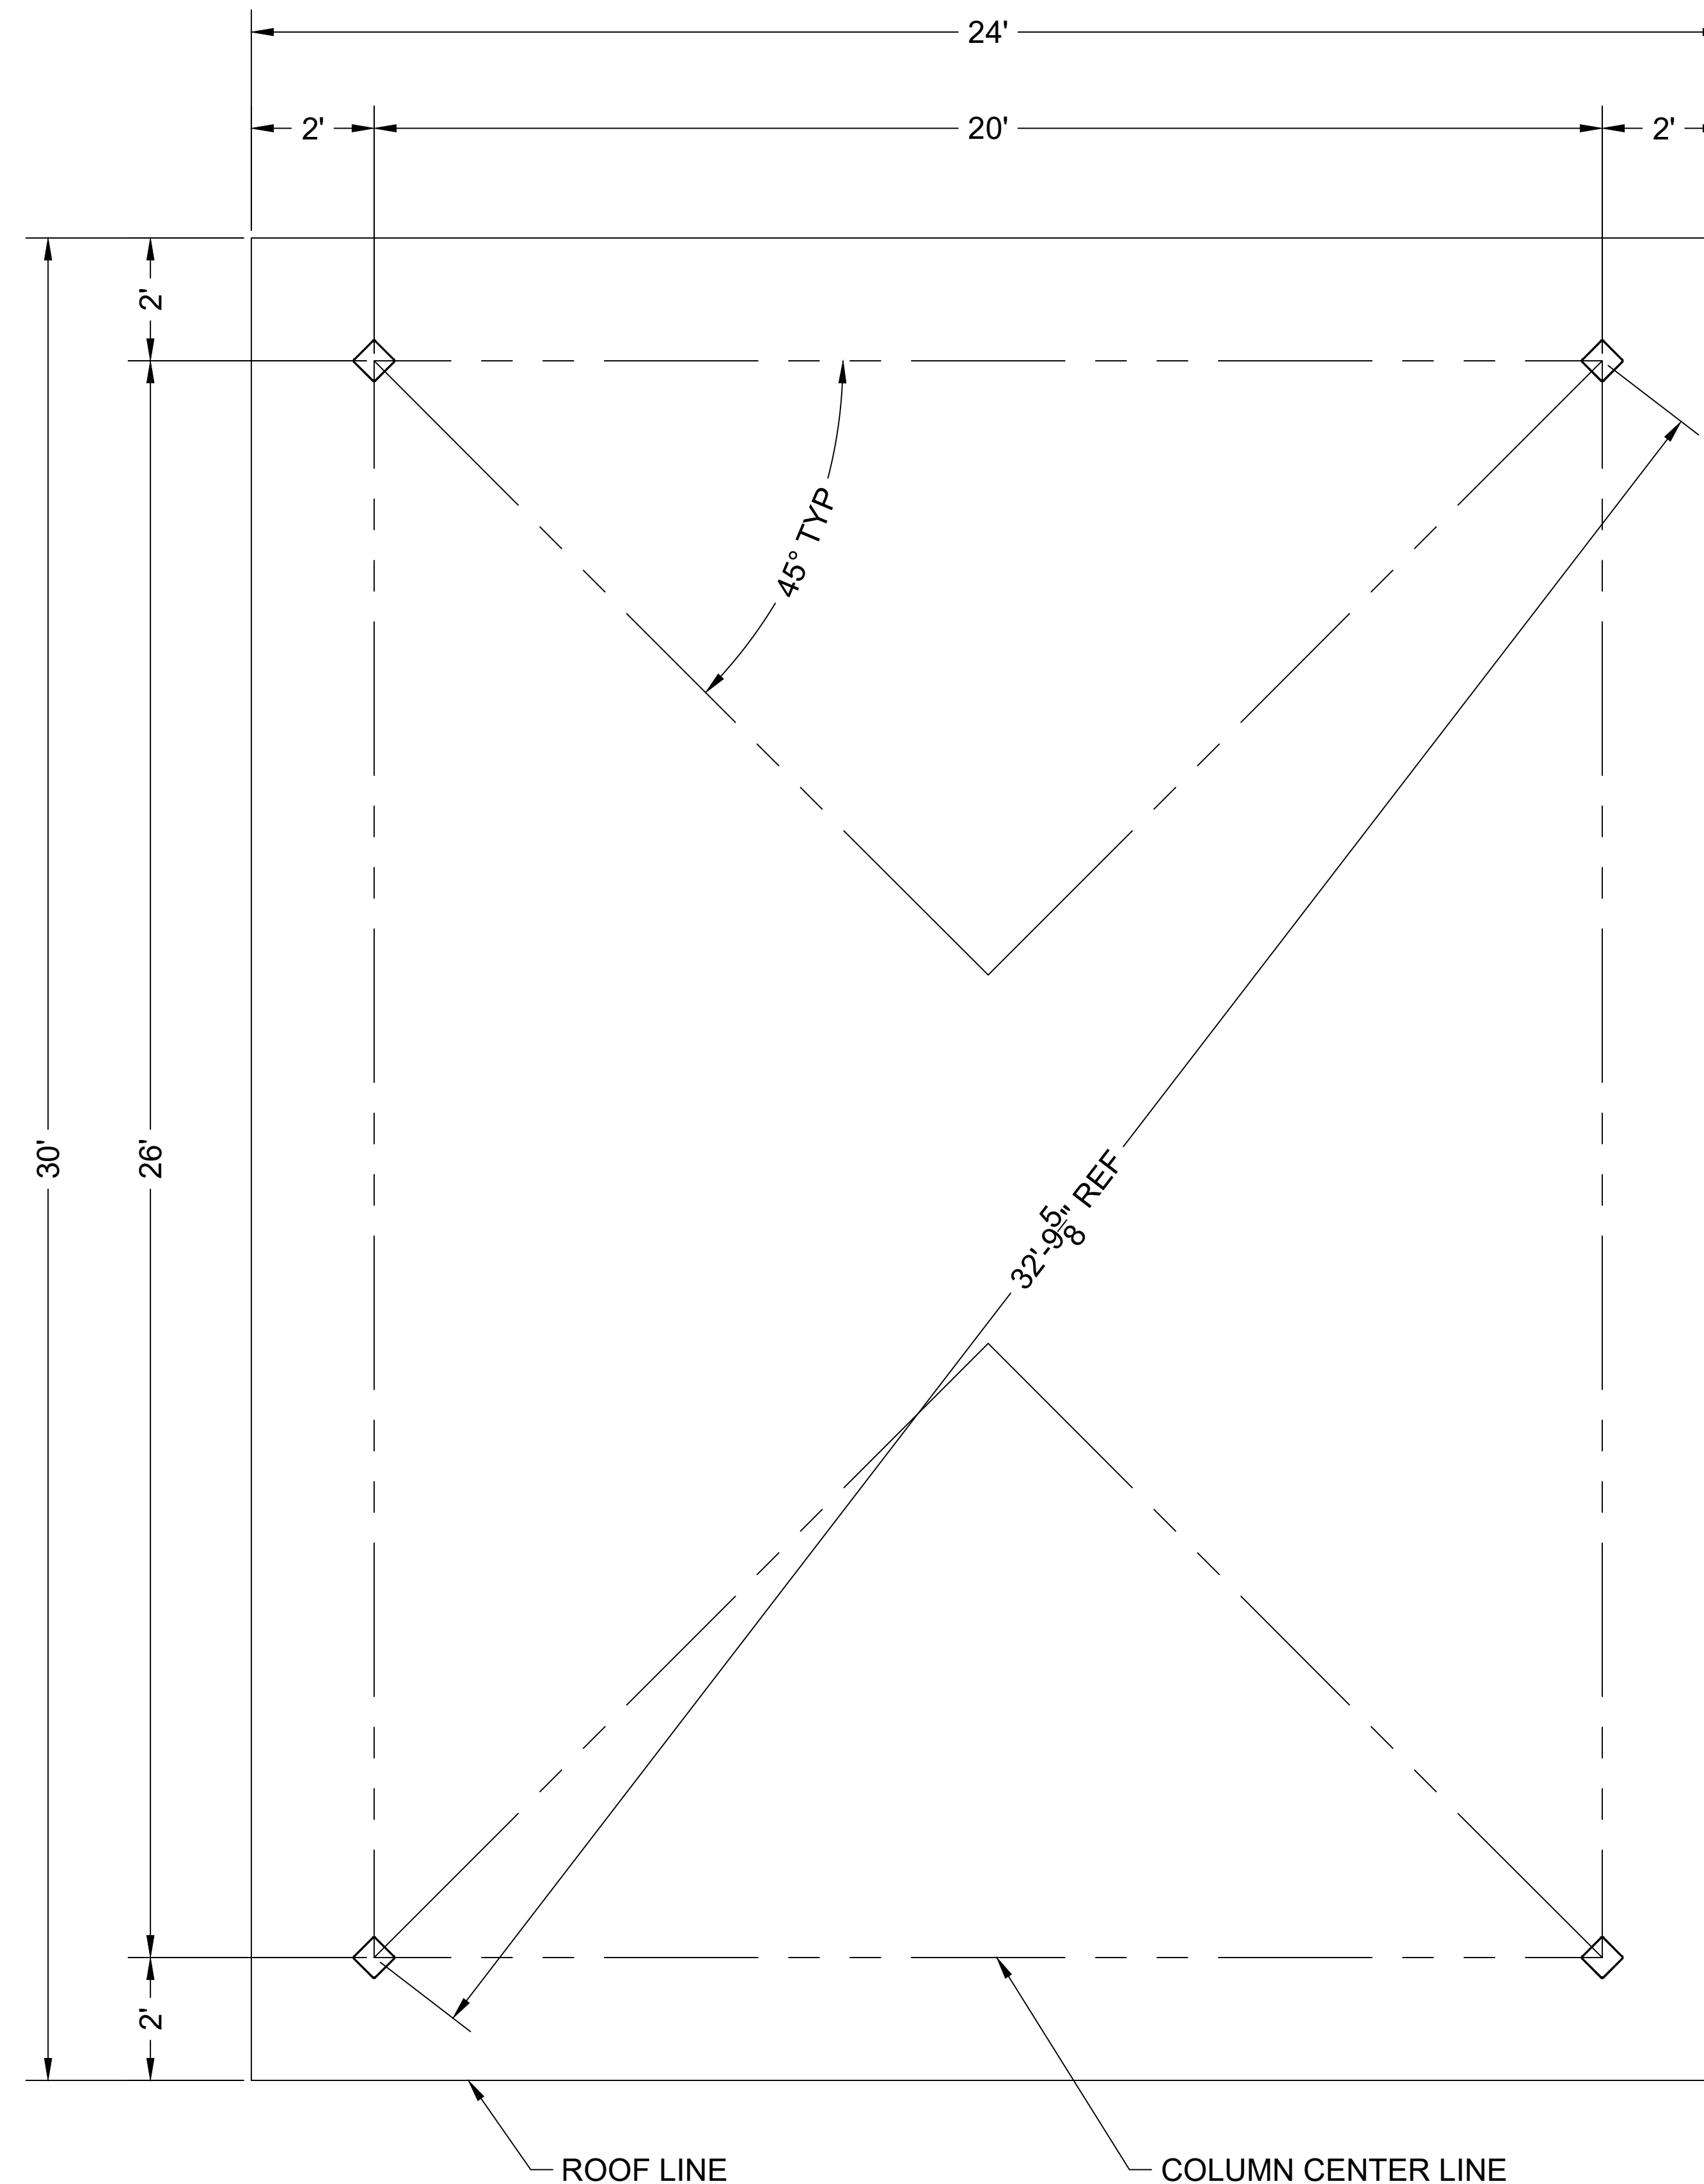

**TYPICAL BASE CONNECTION -
8" SUBSURFACE MOUNT**

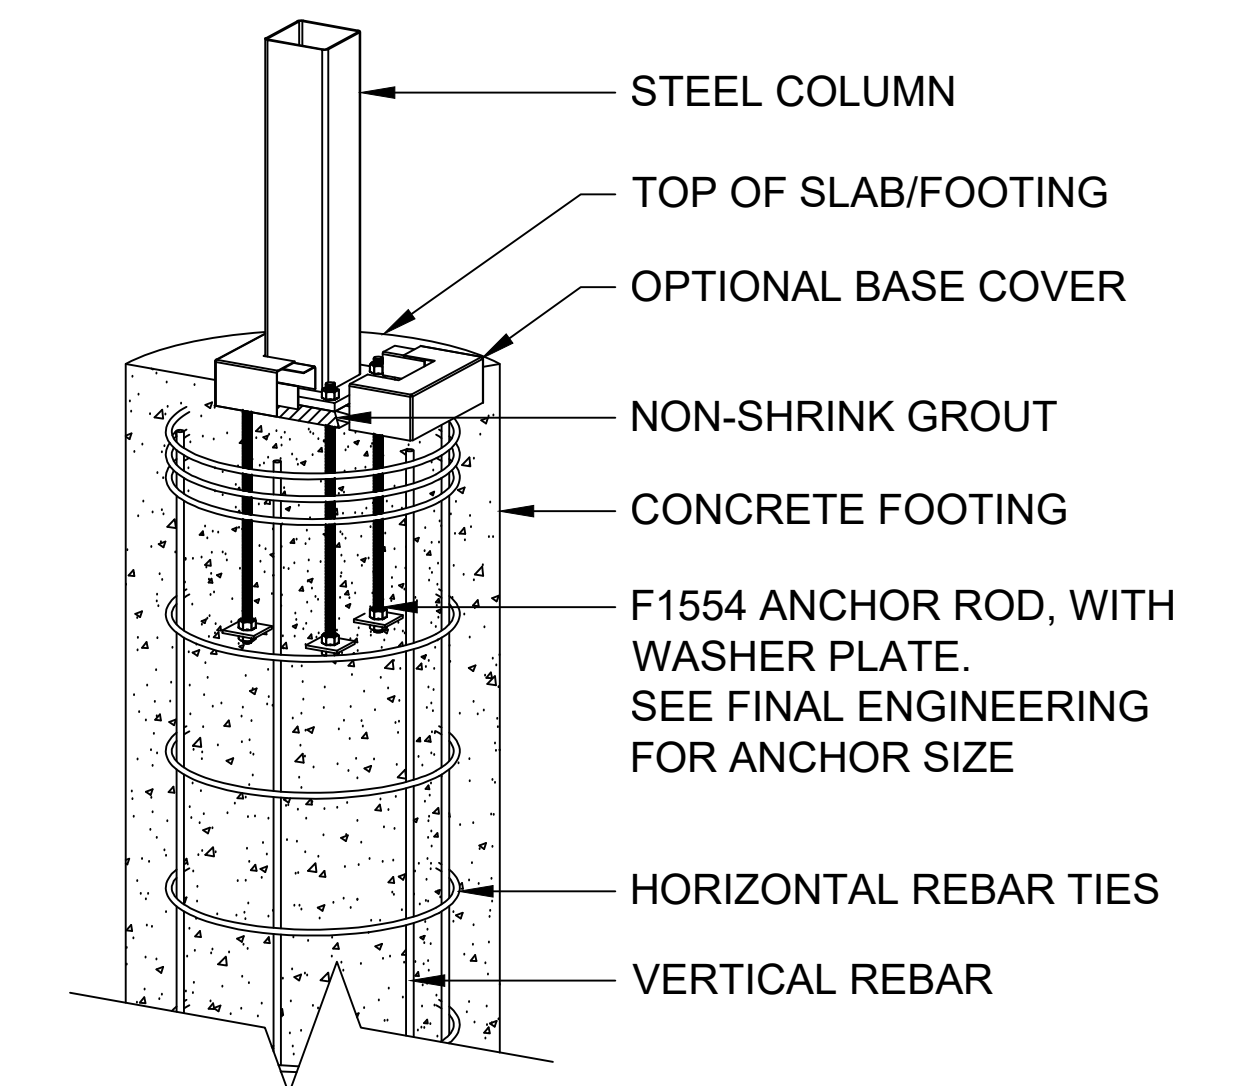

**OPTIONAL BASE CONNECTION -
SURFACE MOUNT WITH BASE COVERS**

NOT FOR CONSTRUCTION!

These drawings are for preliminary use only.

Final dimensions, member sizes, and number of structural members will change based on site specific design requirements.

